


R:\000001\000001.dwg

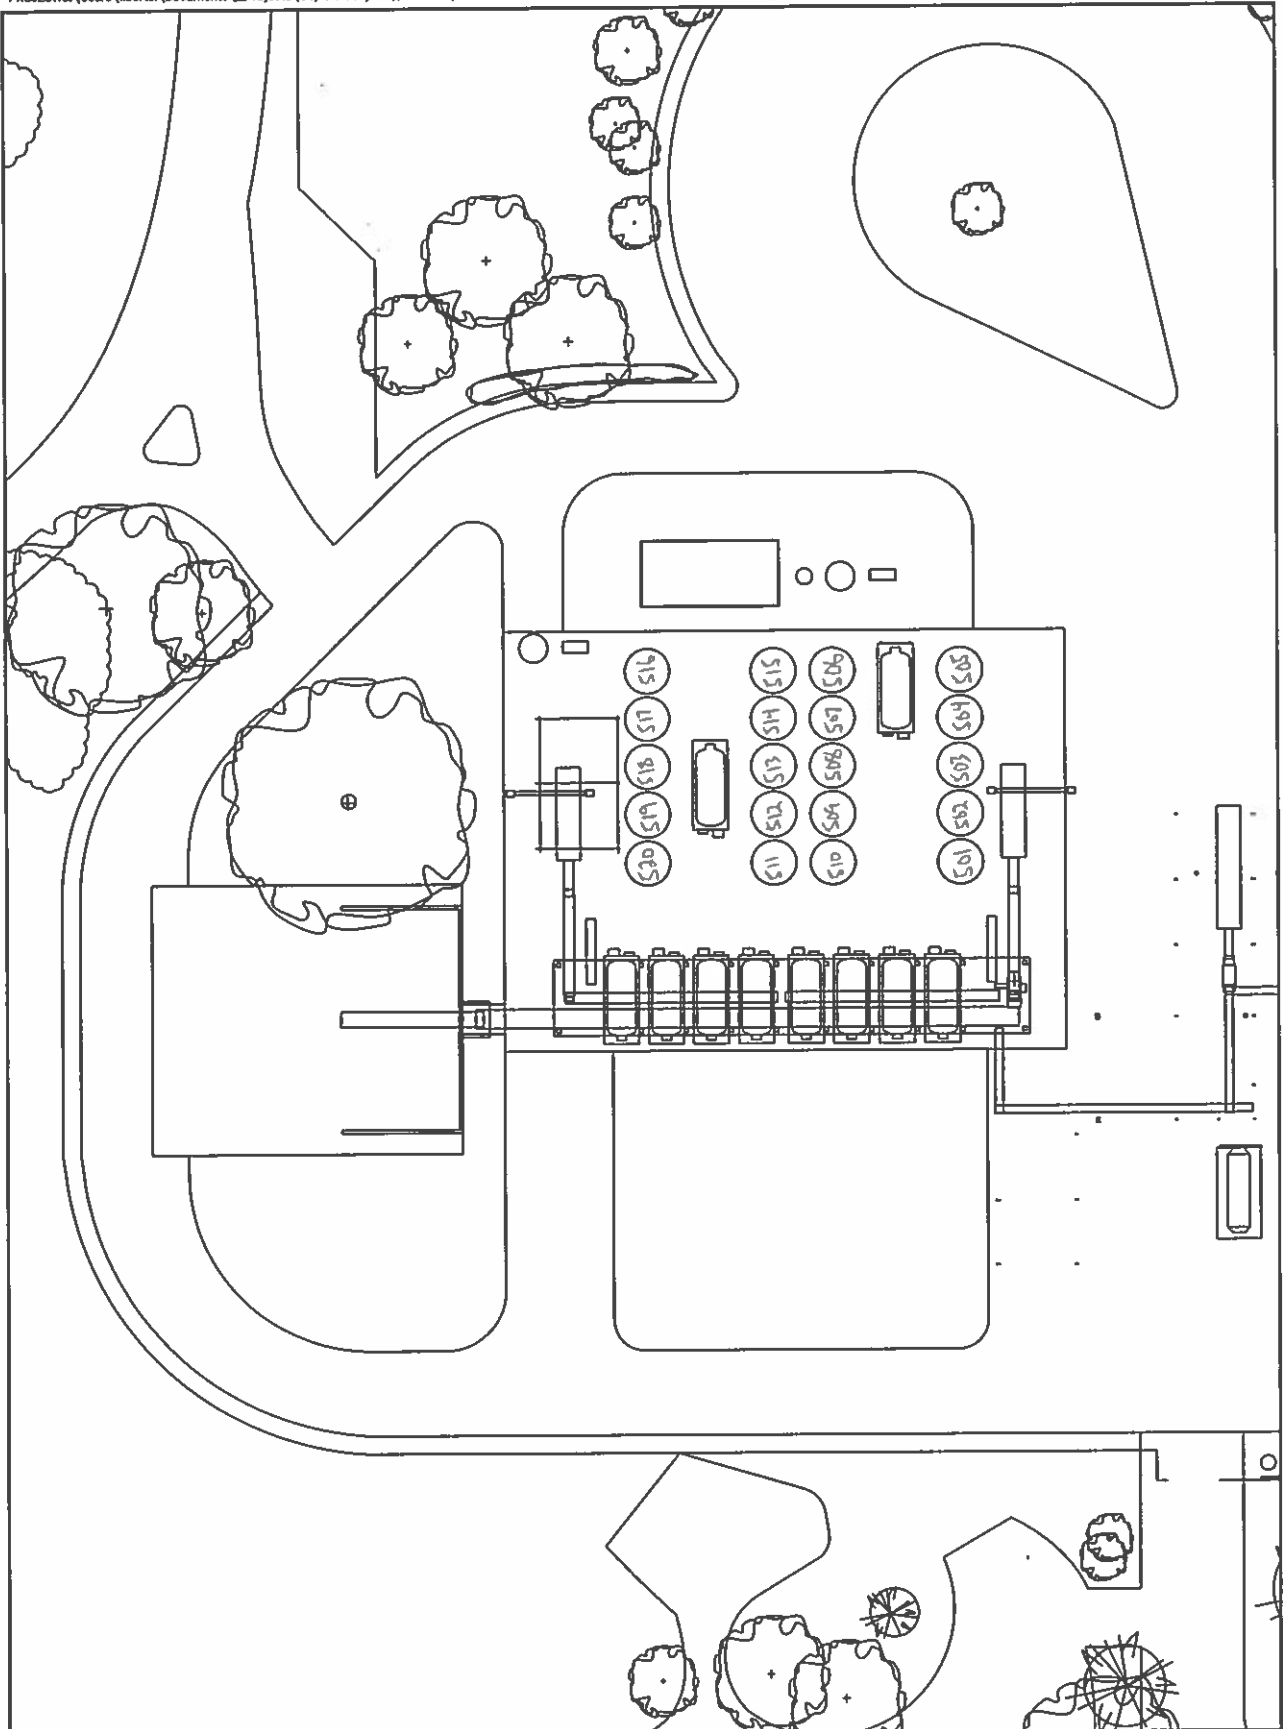

GONZALES WINERY
800 S. ALTA STREET
GONZALES, CA

WHITE CELLAR

SCALE: 1" = 40' DATE: 3/29/2016
BY: KO CHK: XXX SHT NO: 1 OF 1

 **Constellation Brands**

